
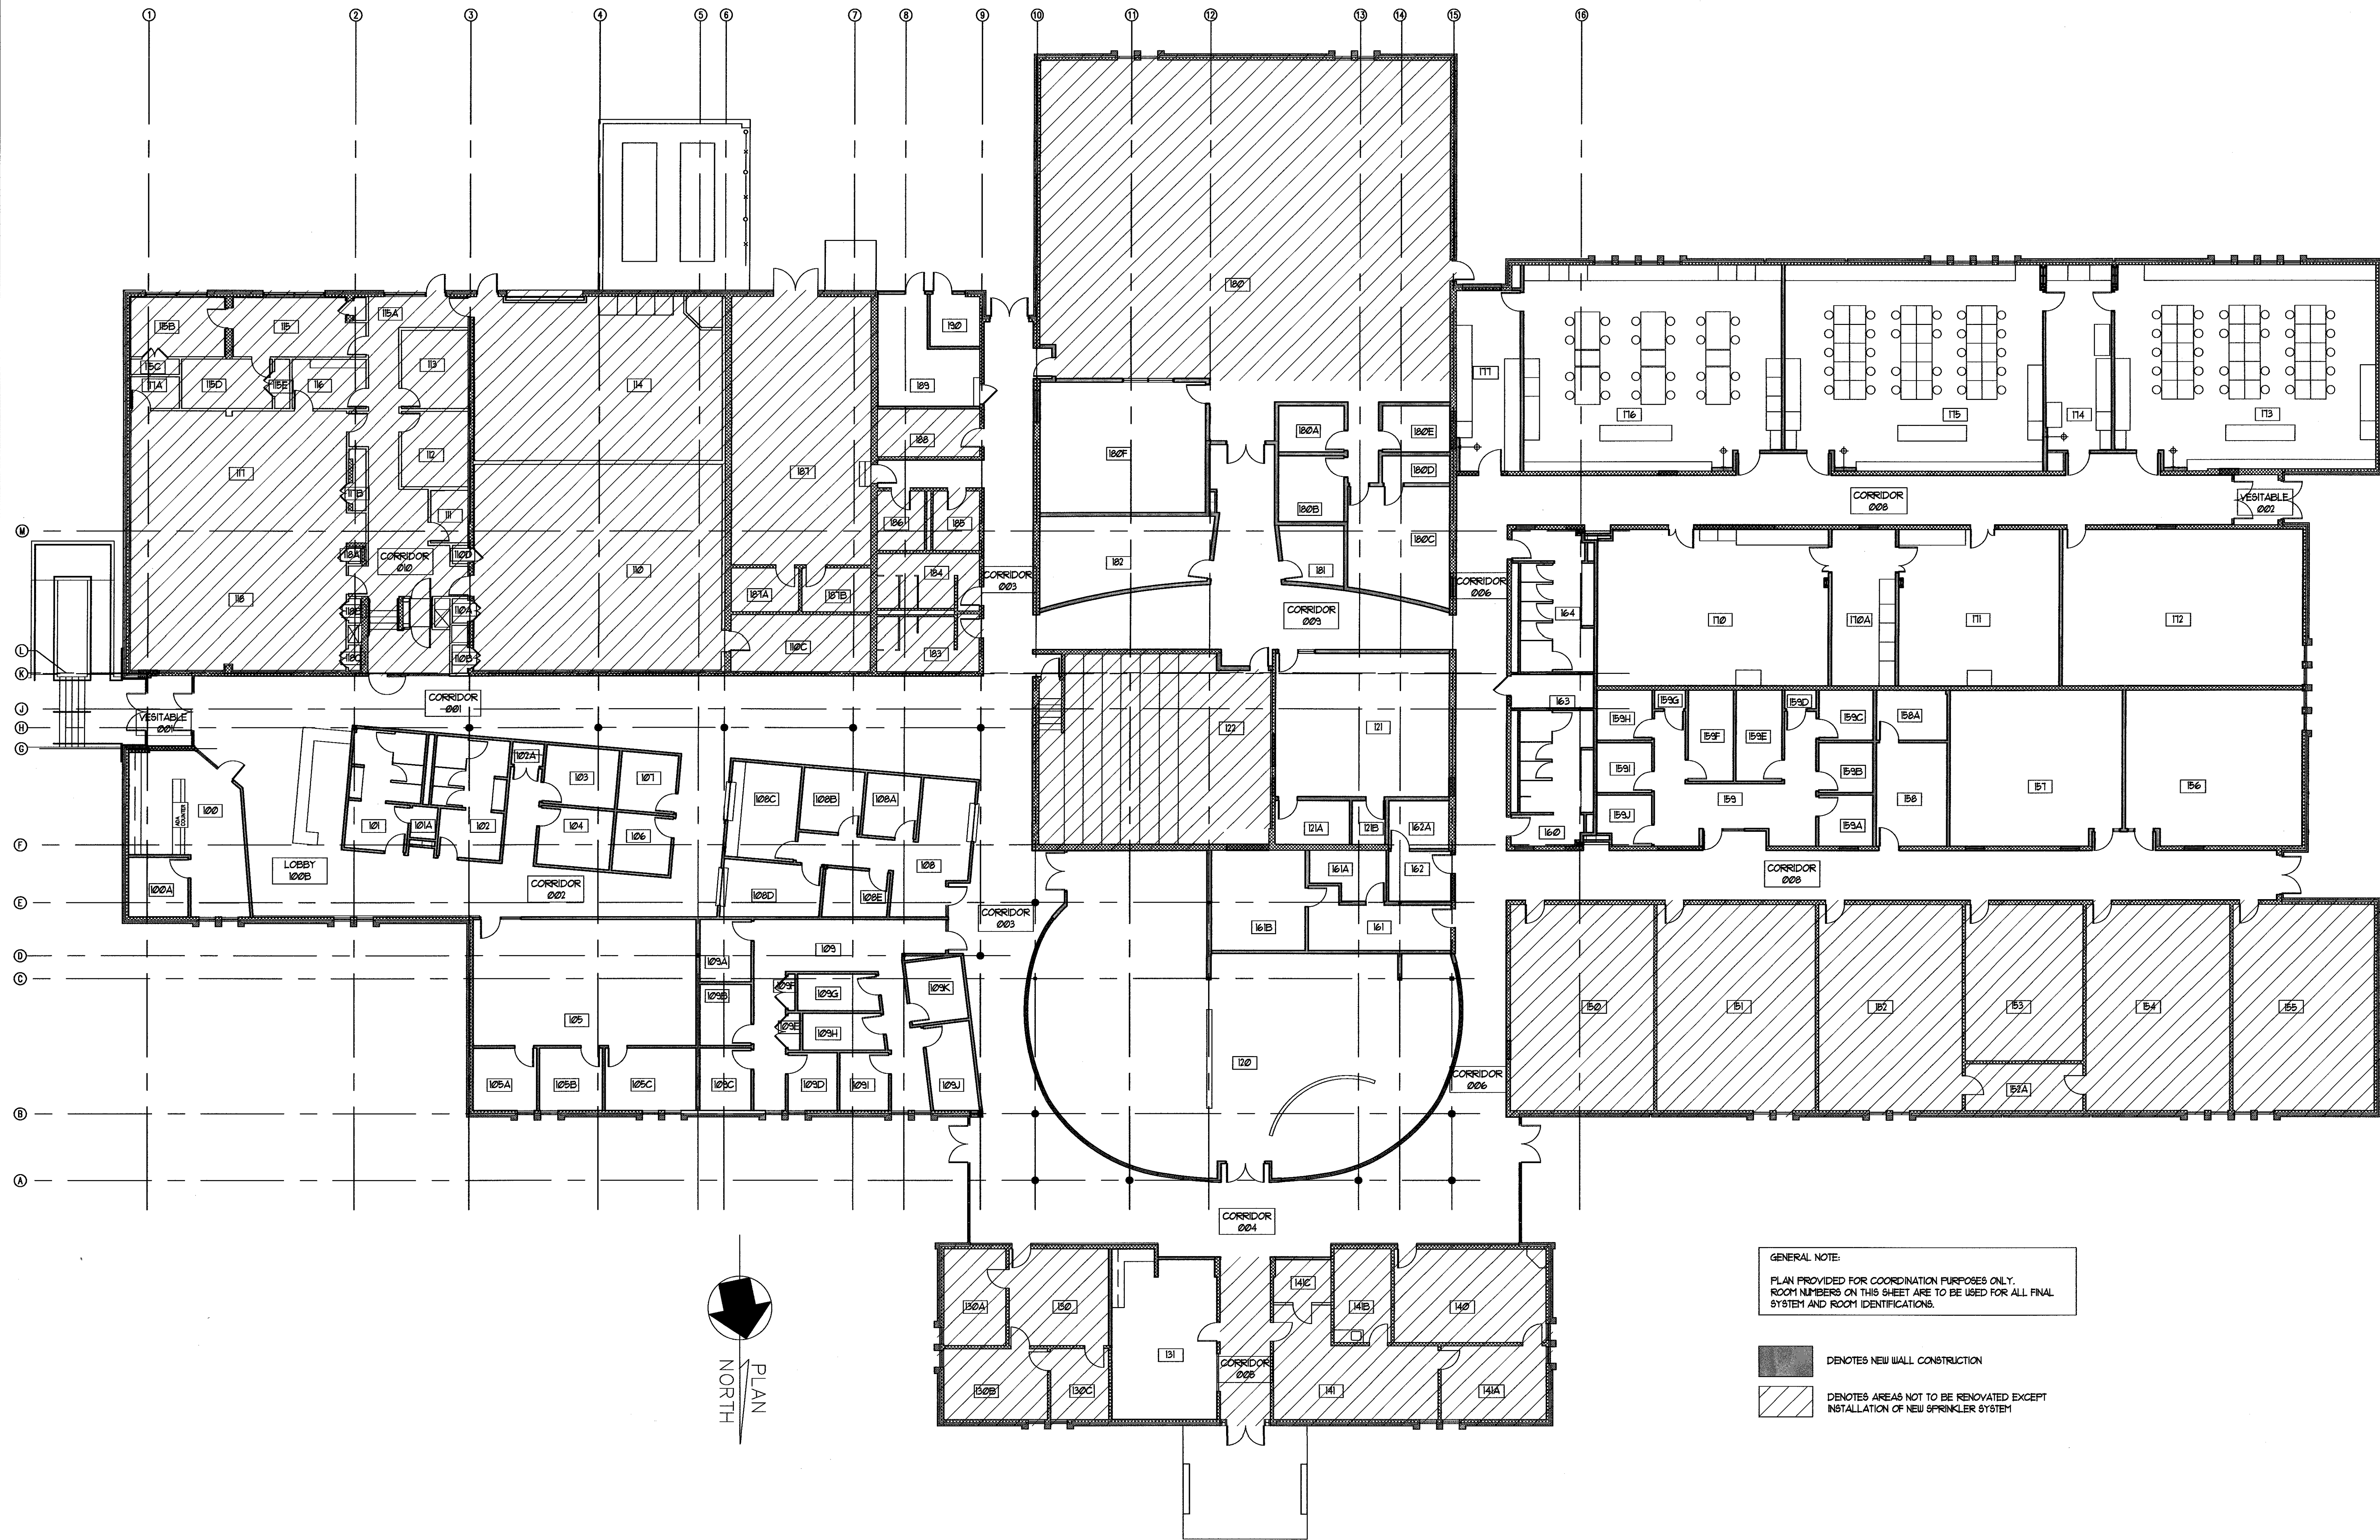


GENERAL NOTE:
 PLAN PROVIDED FOR COORDINATION PURPOSES ONLY.
 ROOM NUMBERS ON THIS SHEET ARE TO BE USED FOR ALL FINAL
 SYSTEM AND ROOM IDENTIFICATIONS.

- DENOTES NEW WALL CONSTRUCTION
- DENOTES AREAS NOT TO BE RENOVATED EXCEPT
INSTALLATION OF NEW SPRINKLER SYSTEM

1 ROOM NUMBERING PLAN
 SCALE: 3/32" = 1'-0"

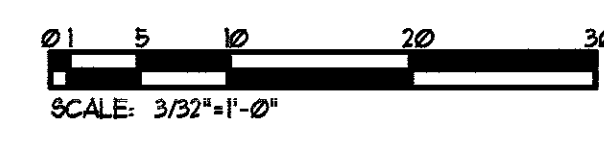

mbj ARCHITECTURE
 A PROFESSIONAL LIMITED COMPANY
 GROVE PARK SQUARE
 11537-B NUCKOLS ROAD
 Glen Allen, Virginia 23059
 ☎ (804) 273-9811 fax: (804) 273-9843

mbj
 ARCHITECTURE

**RAPPAHANNOCK
 COMMUNITY COLLEGE
 CAMPUS RENOVATIONS
 WARSAW + GLENN, VIRGINIA**

PC: 260-17712

**ROOM NUMBERING
 PLAN - WARSAW CAMPUS**

Date: MAY 11, 2010

REVISIONS	
NO.	DATE

Sheet
A28W
 File Number
 RCC-A28W-R*NUM